RECORD OF SURVEY

APN# 210-01-041A

A PORTION OF THE E 1/2 OF SECTION 15
TOWNSHIP 10 NORTH, RANGE 22 EAST OF THE
GILA AND SALT RIVER MERIDIAN, NAVAJO COUNTY, ARIZONA
AS DEPICTED HEREON

NOTES:

1. THE BASIS OF BEARING FOR THIS SURVEY IS THE OBSERVATION OF THE EAST LINE OF SAID SECTION 15 BY DIRECT GPS/RTK OBSERVATION. NORTH IS REFERENCED TO NAD83 ALL DISTANCES ARE GROUND.
2. A TITLE REPORT WAS NOT PROVIDED FOR THIS SURVEY.
3. THIS SURVEY WAS PERFORMED AT THE REQUEST OF CORY FRAMPTON.

REFERENCES:

1. RECORD OF SURVEY, FEE #2012-446, N.C.R.O.
2. RECORD OF SURVEY, BOOK 47 OF SURVEYS, PAGES 7, N.C.R.O.
3. RECORD OF SURVEY, BOOK 39 OF SURVEYS, PAGE 40, N.C.R.O.

LEGEND:

- SET 1/2" REBAR W/ TAG LS 31028
- FOUND 1/2" REBAR PLACED TAG LS 31028
- RB FOUND 5/8" REBAR W/PLASTIC CAP PLS 22290
- FOUND MONUMENT AS NOTED
- CALCULATED POINT
- FOUND BLM MONUMENT OR USDA BRASS CAP
- (R) RECORD INFORMATION PER REFERENCE 1
  ALL OTHER MEASUREMENTS ARE PER THIS SURVEY
- EXISTING LOT LINES
- NEW LOT LINE
- RIGHT OF WAY LINE
- SECTION LINE

SURVEYOR'S CERTIFICATION:

I HEREBY CERTIFY THAT THIS MAP AND THE SURVEY ON WHICH IT IS BASED WAS PERFORMED IN THE FIELD UNDER MY DIRECT SUPERVISION; AND THE INFORMATION CONTAINED HEREON IS TRUE AND CORRECT TO THE BEST OF MY KNOWLEDGE AND BELIEF.

DANIEL R. MUTH PLS, CFEDS AZ. L.S. No. 31028

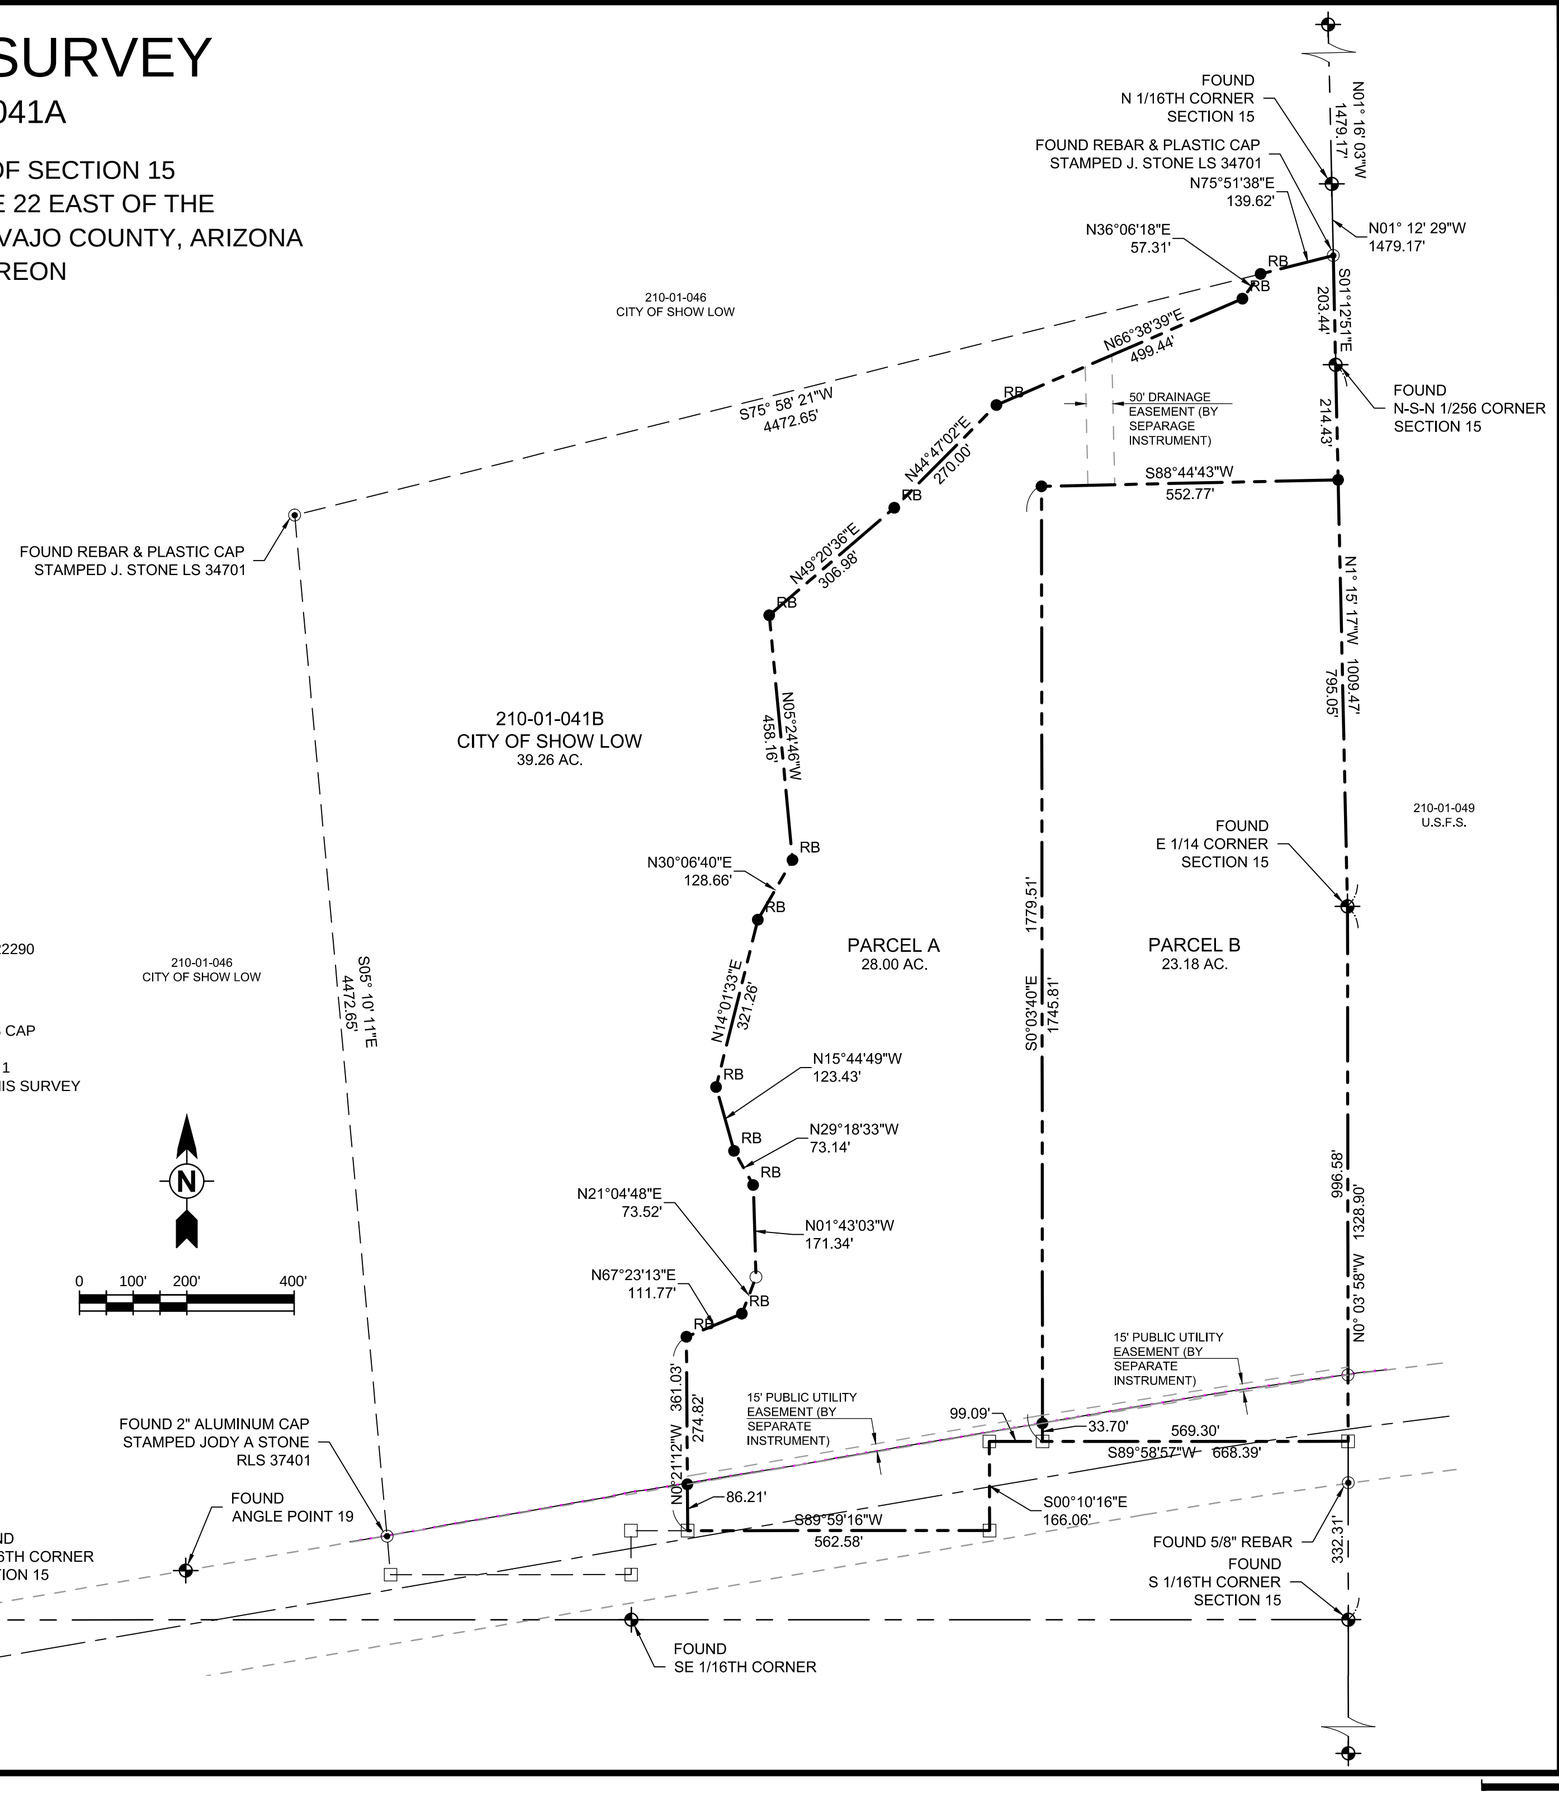

TETRA TECH
www.tetratech.com
1801 W. Deuce of Clubs, Suit 230
Show Low, AZ 85901
Phone: (928) 537-7218 Fax: (928) 537-8422

REGISTERED LAND SURVEYOR
CERTIFICATE NO
31028
DANIEL R.
MUTH
Date Signed 10/22/15
ARIZONA U.S.A.
EXPIRES 03/31/2018

MARK	DATE	DESCRIPTION	BY

RECORD OF SURVEY

LOT SPLIT

RECORD OF SURVEY
PORTION OF THE E 1/2
SECTION 15, T10N, R22E

Project No.:	133-24743-14001
Designed By:	
Drawn By:	SGB
Checked By:	DRB

V-101

Sheet ####

Copyright: Tetra Tech

Bar Measures 1 inch

10/22/2015 9:01:37 AM - P:\247431\133-24743-14001\CAD\SHEETFILES\V-101 MUTH.DWG - BROOKS, STACEY